

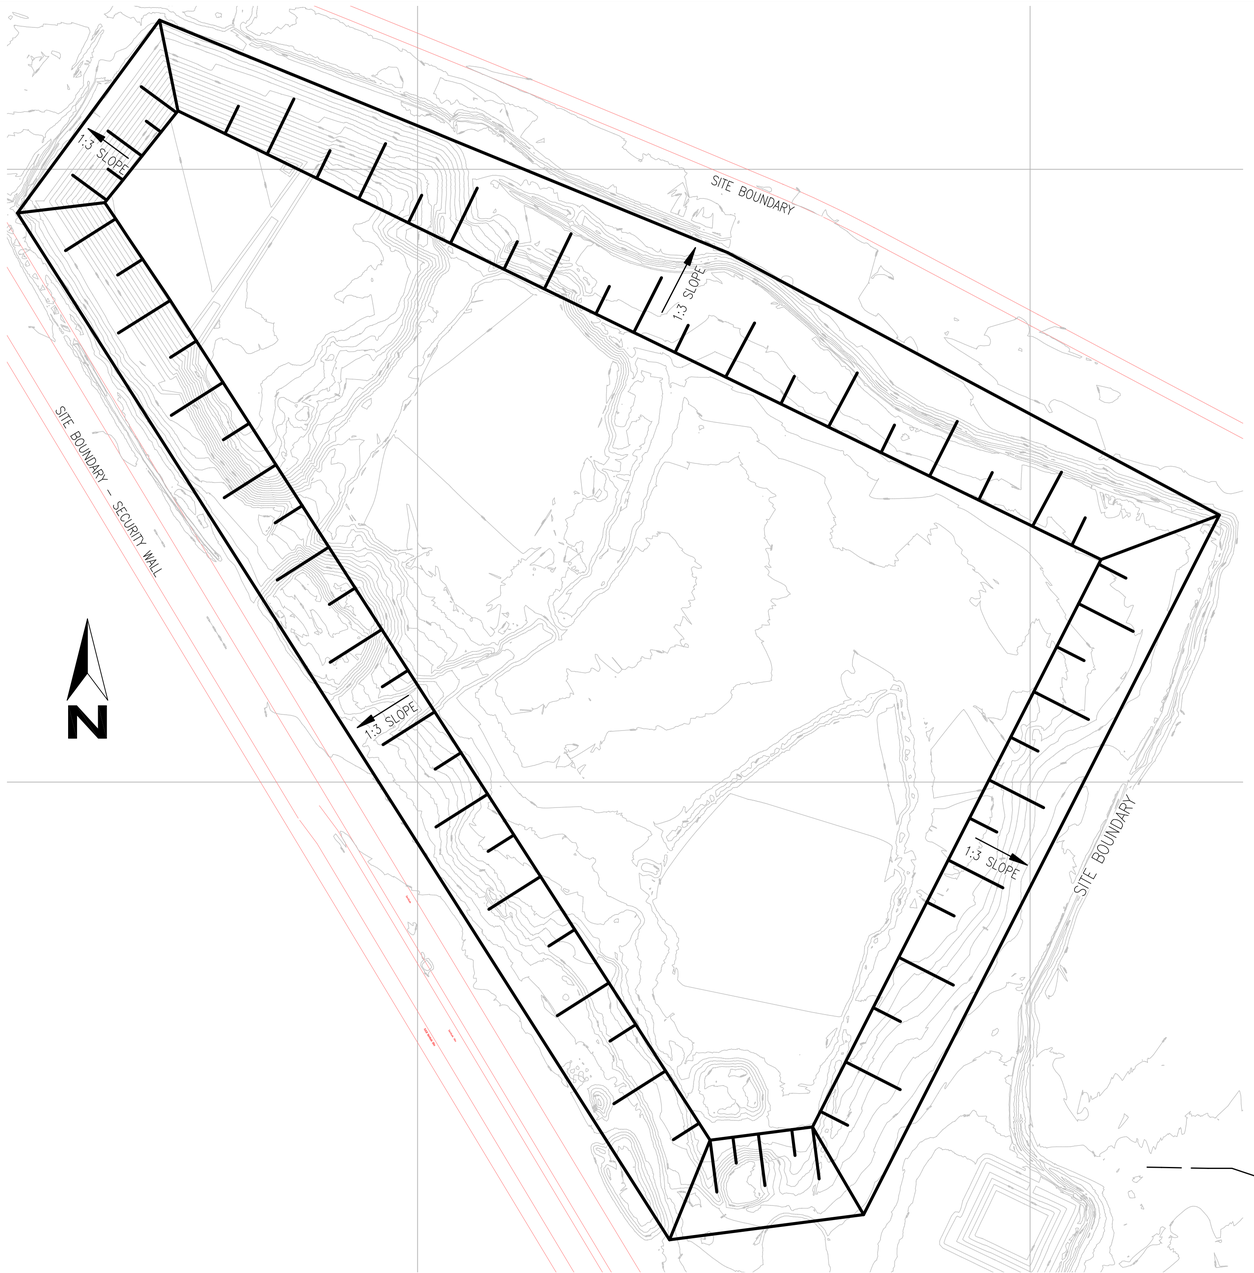



LAYOUT
SCALE 1:2500

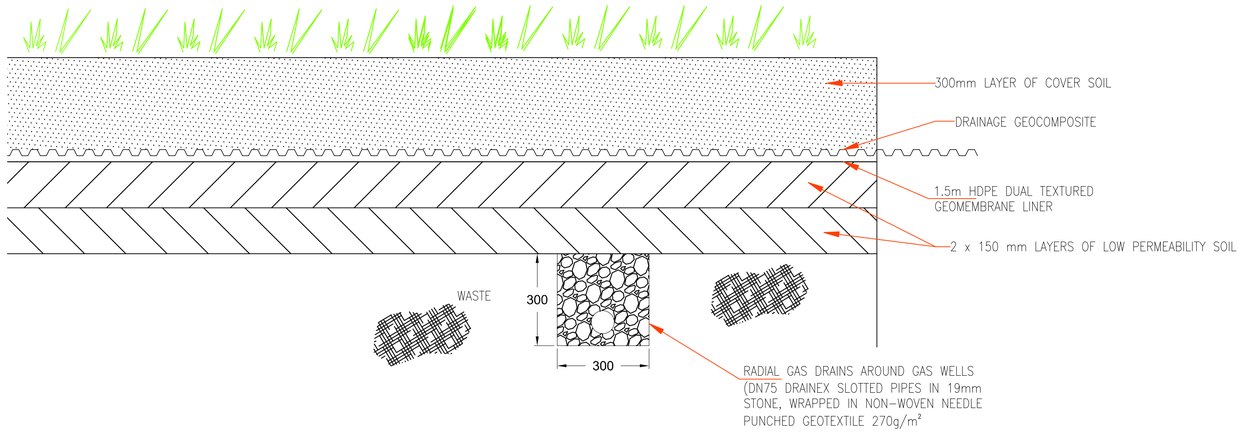


DETAIL 1 – CAPPING SPECIFICATION FOR TOP PLATEAU OF LANDFILL
SCALE 1:10

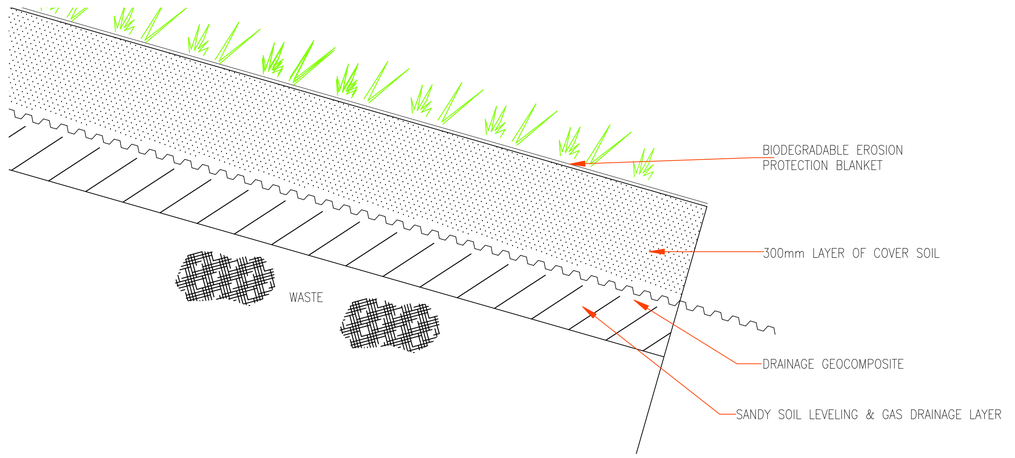

DETAIL 4 – CAPPING SPECIFICATION FOR LOWER SIDES SLOPES
SCALE 1:10

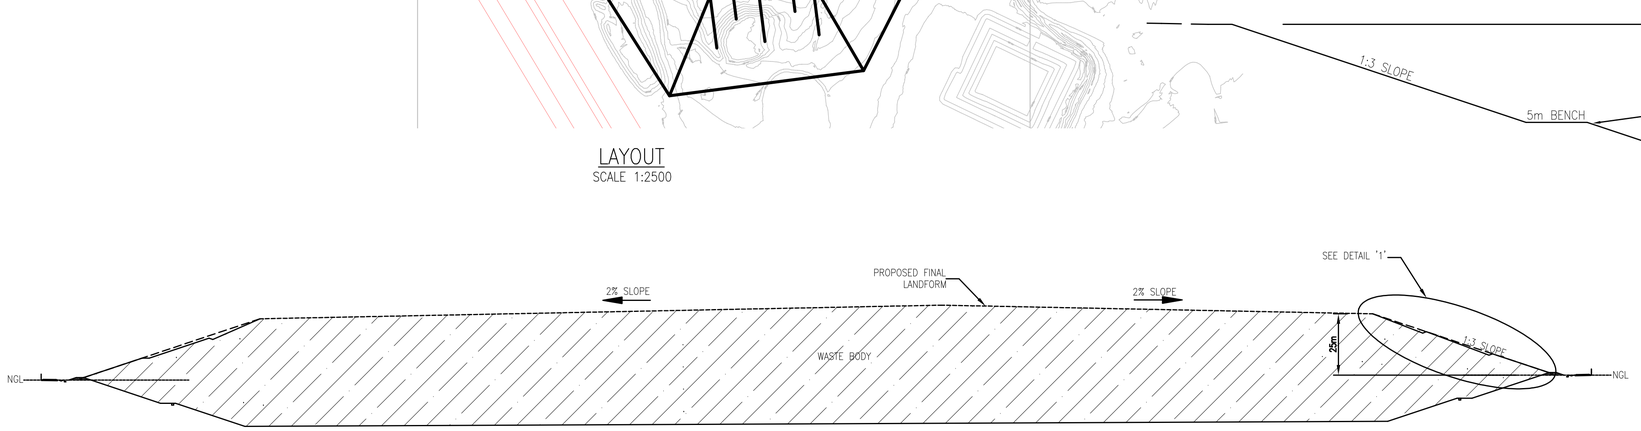

SECTION A
SCALE 1:250
03

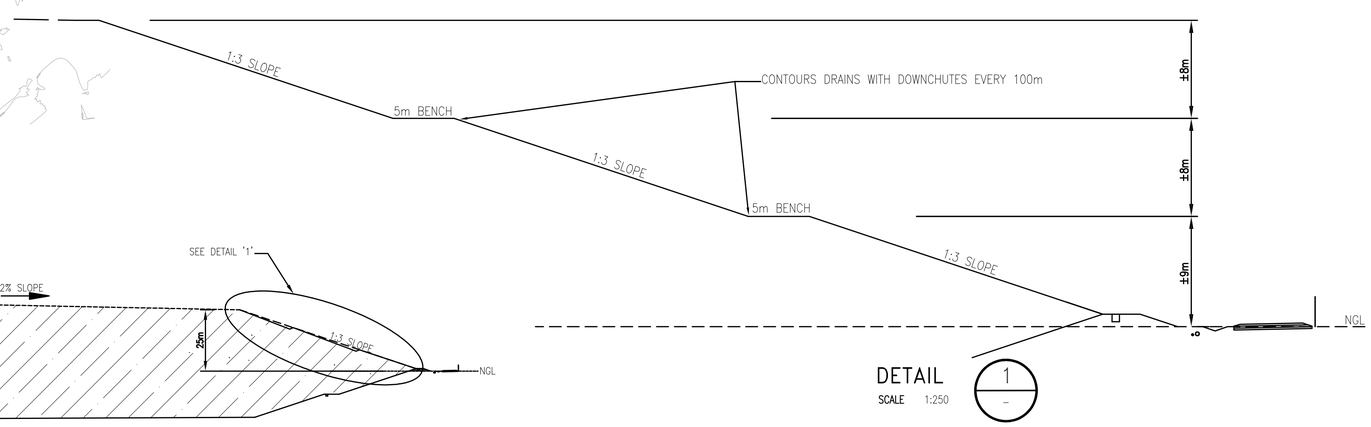

DETAIL 1
SCALE 1:250

DRG NUMBER	DESCRIPTION
.	.
.	.
.	.
.	.
.	.

REFERENCE DRAWINGS

Peter Legg Consulting
Geo-Environmental Engineers
Suite 1, 28 Klein Street, Lakefield, Benoni
Tel/Fax: +27(0)11 894 3291 Cell: +27(0)82 881 8090
Email: peterlegg@telkomsa.net

	NAME	DATE	SIGN
DRAWN	.	21.07.2026	
CHECKED			
APPROVED			

REV.	DATE	BY	DESCRIPTION	SIGN
.	.	.	.	

CLIENT: VERREF
TITLE: PROPOSED NEW TONKMETER LANDFILL SITE
AREA E
PROPOSED FINAL LANDFORM
CAD No.:
SCALE: AS SHOWN
DRAWING No. P077E-304
SIZE: A1
REV. 0
CAD