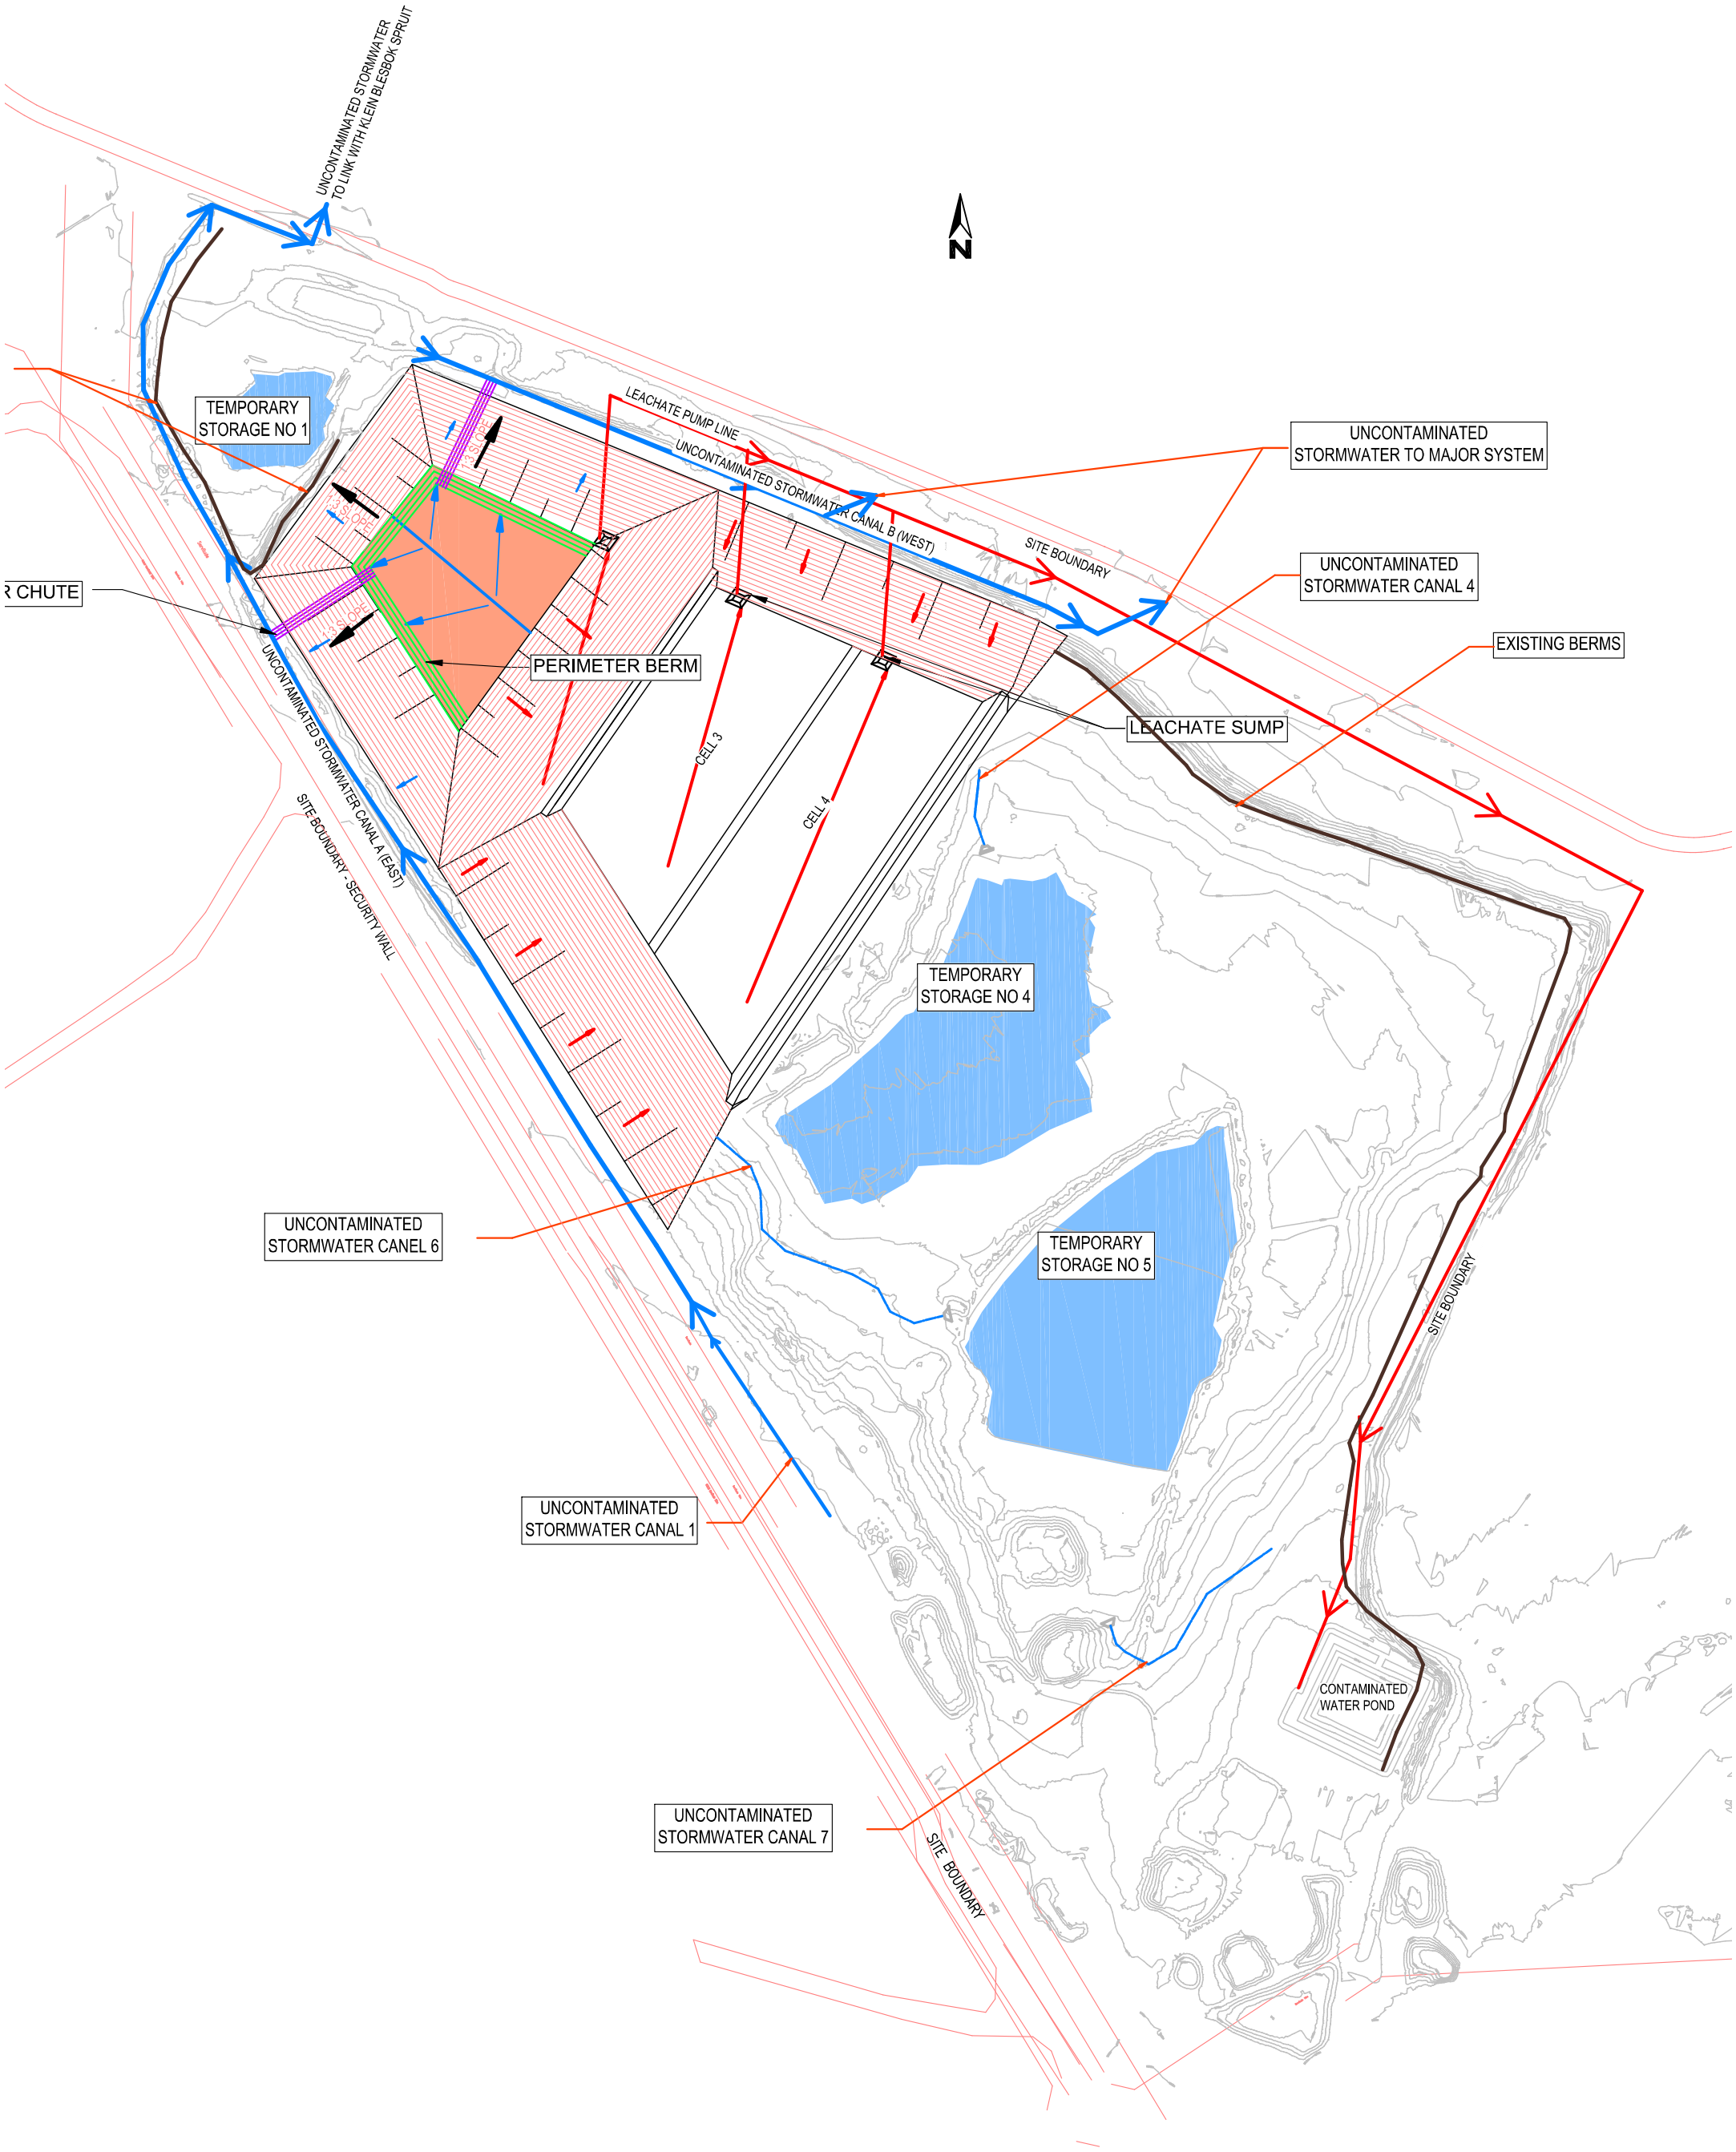

UNCONTAMINATED STORMWATER TO LINK WITH KLEIN BLESBOK SPRUIT
N
TEMPORARY STORAGE NO 1
LEACHATE PUMP LINE
UNCONTAMINATED STORMWATER CANAL B (WEST)
SITE BOUNDARY
UNCONTAMINATED STORMWATER TO MAJOR SYSTEM
UNCONTAMINATED STORMWATER CANAL 4
EXISTING BERMS
R CHUTE
PERIMETER BERM
LEACHATE SUMP
UNCONTAMINATED STORMWATER CANAL A (EAST)
SITE BOUNDARY - SECURITY WALL
CELL 3
CELL 4
TEMPORARY STORAGE NO 4
TEMPORARY STORAGE NO 5
UNCONTAMINATED STORMWATER CANEL 6
SITE BOUNDARY
UNCONTAMINATED STORMWATER CANAL 1
CONTAMINATED WATER POND
UNCONTAMINATED STORMWATER CANAL 7
SITE BOUNDARY