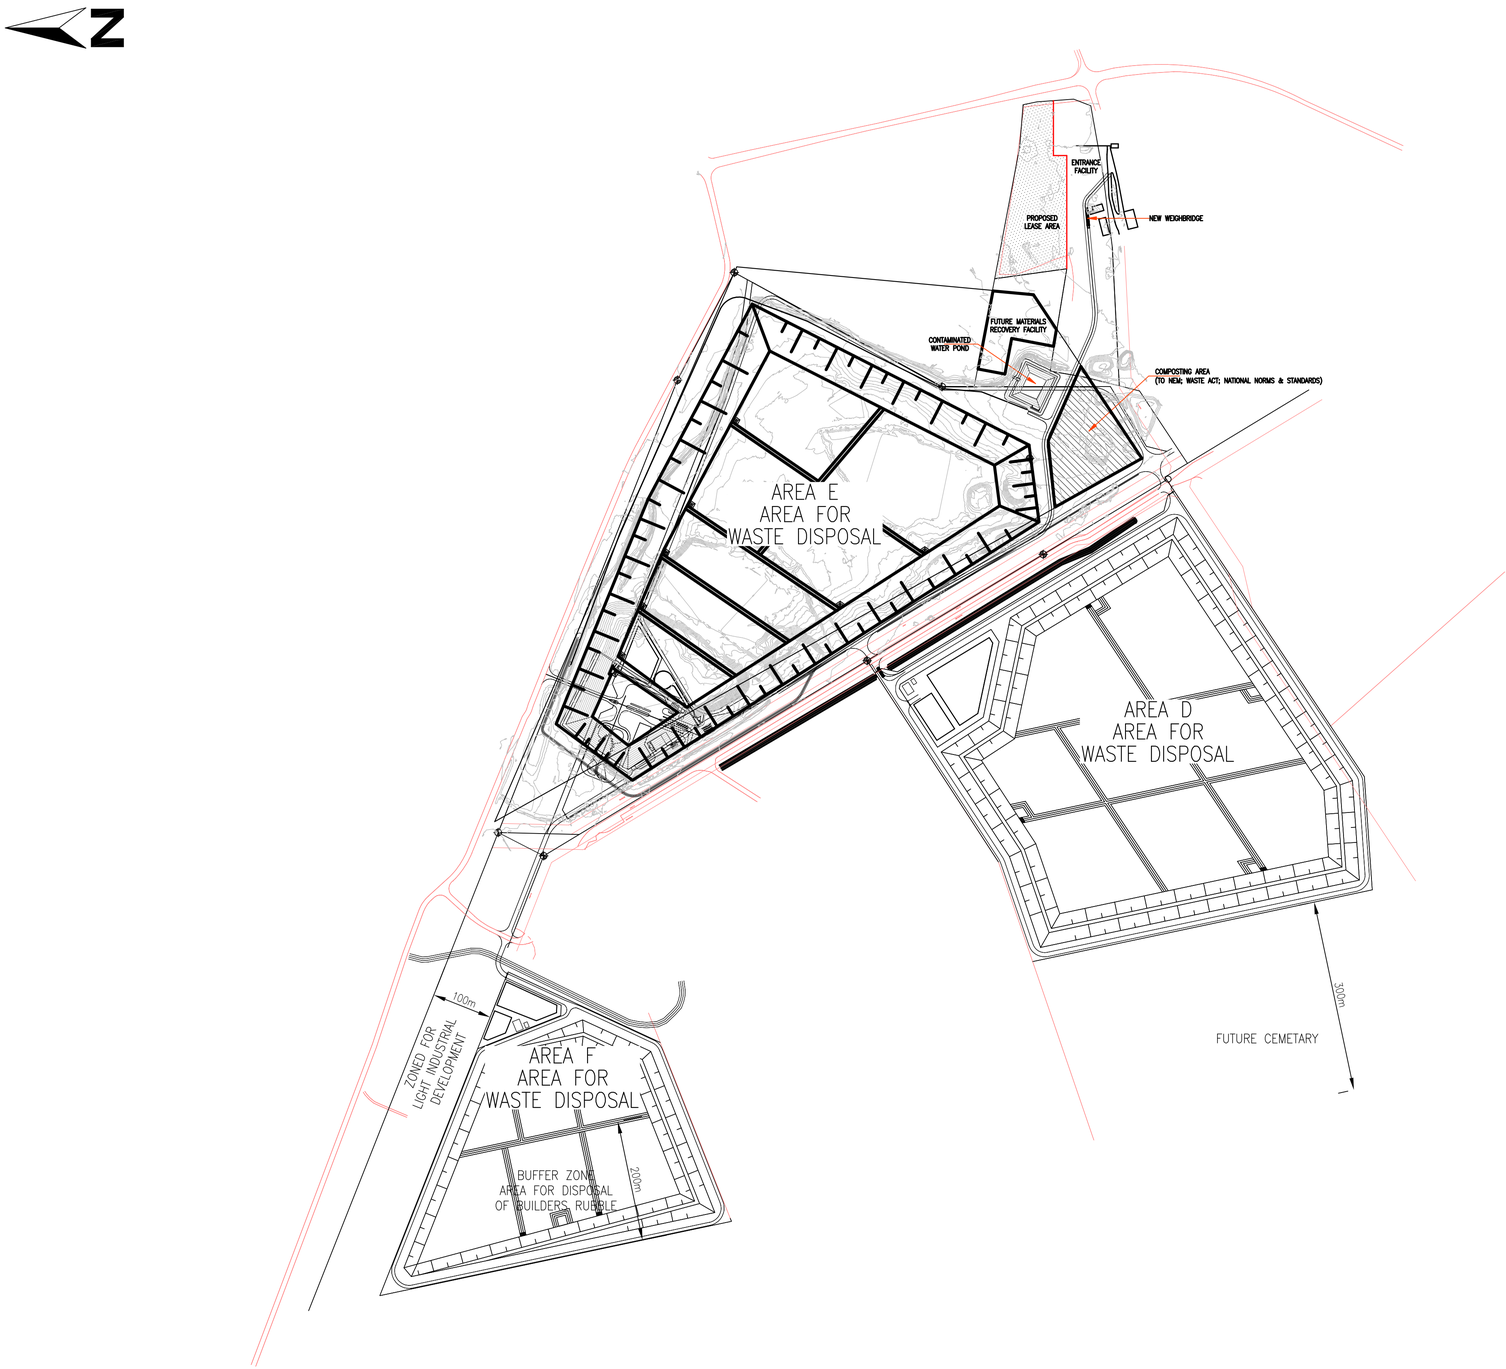


LAYOUT
SCALE 1:5000

DRG NUMBER	DESCRIPTION
.	.
.	.
.	.
.	.

REFERENCE DRAWINGS

Peter Legg Consulting
Geo-Environmental Engineers
Suite 1, 28 Klein Street, Lakefield, Benoni
Tel/Fax: +27(0)11 894 3291 Cell: +27(0)82 881 8090
Email: peterlegg@telkomsa.net

	NAME	DATE	SIGN
DRAWN	.	06.08.2026	
CHECKED			
APPROVED			

REV.	DATE	BY	DESCRIPTION	SIGN
.	.	.	.	

CLIENT: VERREF
TITLE: PROPOSED NEW TONKMETER LANDFILL SITE
GENERAL ARRANGEMENT
CAD No.:
SCALE: 1:5000
DRAWING No. P077E-300
SIZE: A1
REV. 0
CAD