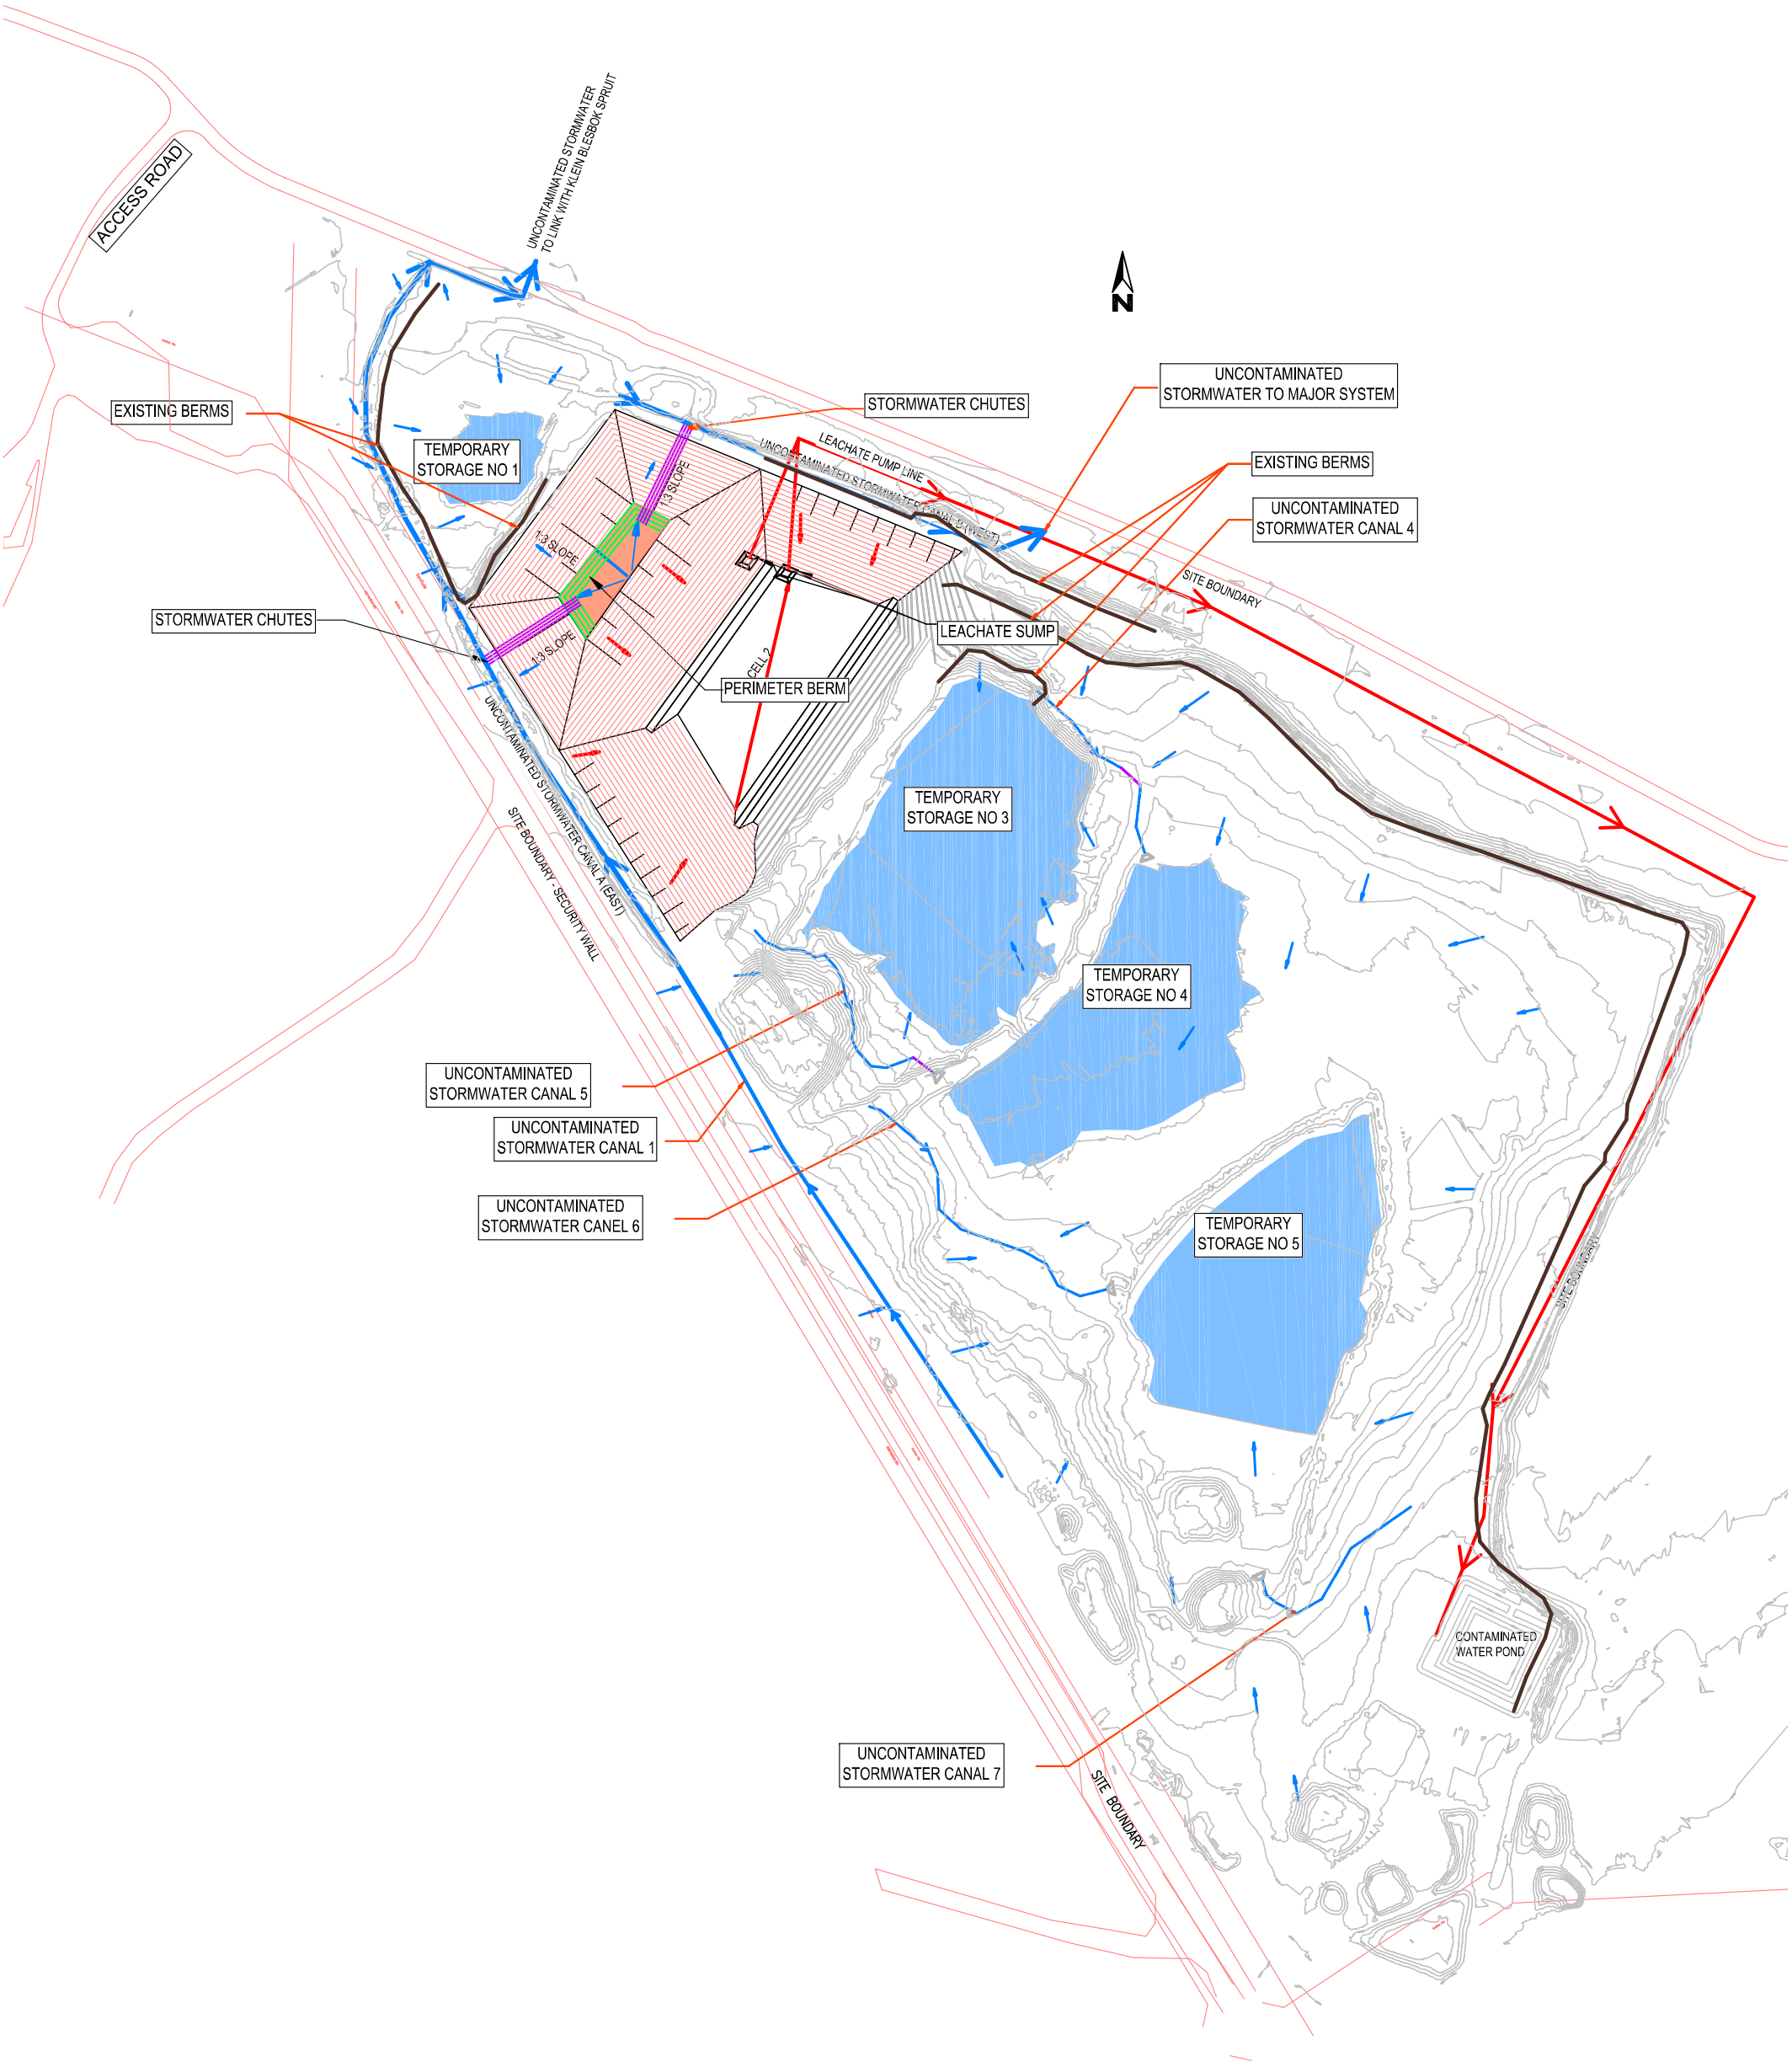

ACCESS ROAD
UNCONTAMINATED STORMWATER TO LINK WITH KLEIN BLESBOK SPRUIT
N
EXISTING BERMS
TEMPORARY STORAGE NO 1
STORMWATER CHUTES
UNCONTAMINATED STORMWATER TO MAJOR SYSTEM
LEACHATE PUMP LINE
UNCONTAMINATED STORMWATER CANAL 2 (WEST)
EXISTING BERMS
UNCONTAMINATED STORMWATER CANAL 4
SITE BOUNDARY
1:3 SLOPE
1:3 SLOPE
1:3 SLOPE
LEACHATE SUMP
STORMWATER CHUTES
CELL 2
PERIMETER BERM
UNCONTAMINATED STORMWATER CANAL A (EAST)
SITE BOUNDARY - SECURITY WALL
TEMPORARY STORAGE NO 3
TEMPORARY STORAGE NO 4
UNCONTAMINATED STORMWATER CANAL 5
UNCONTAMINATED STORMWATER CANAL 1
UNCONTAMINATED STORMWATER CANEL 6
TEMPORARY STORAGE NO 5
SITE BOUNDARY
CONTAMINATED WATER POND
UNCONTAMINATED STORMWATER CANAL 7
SITE BOUNDARY