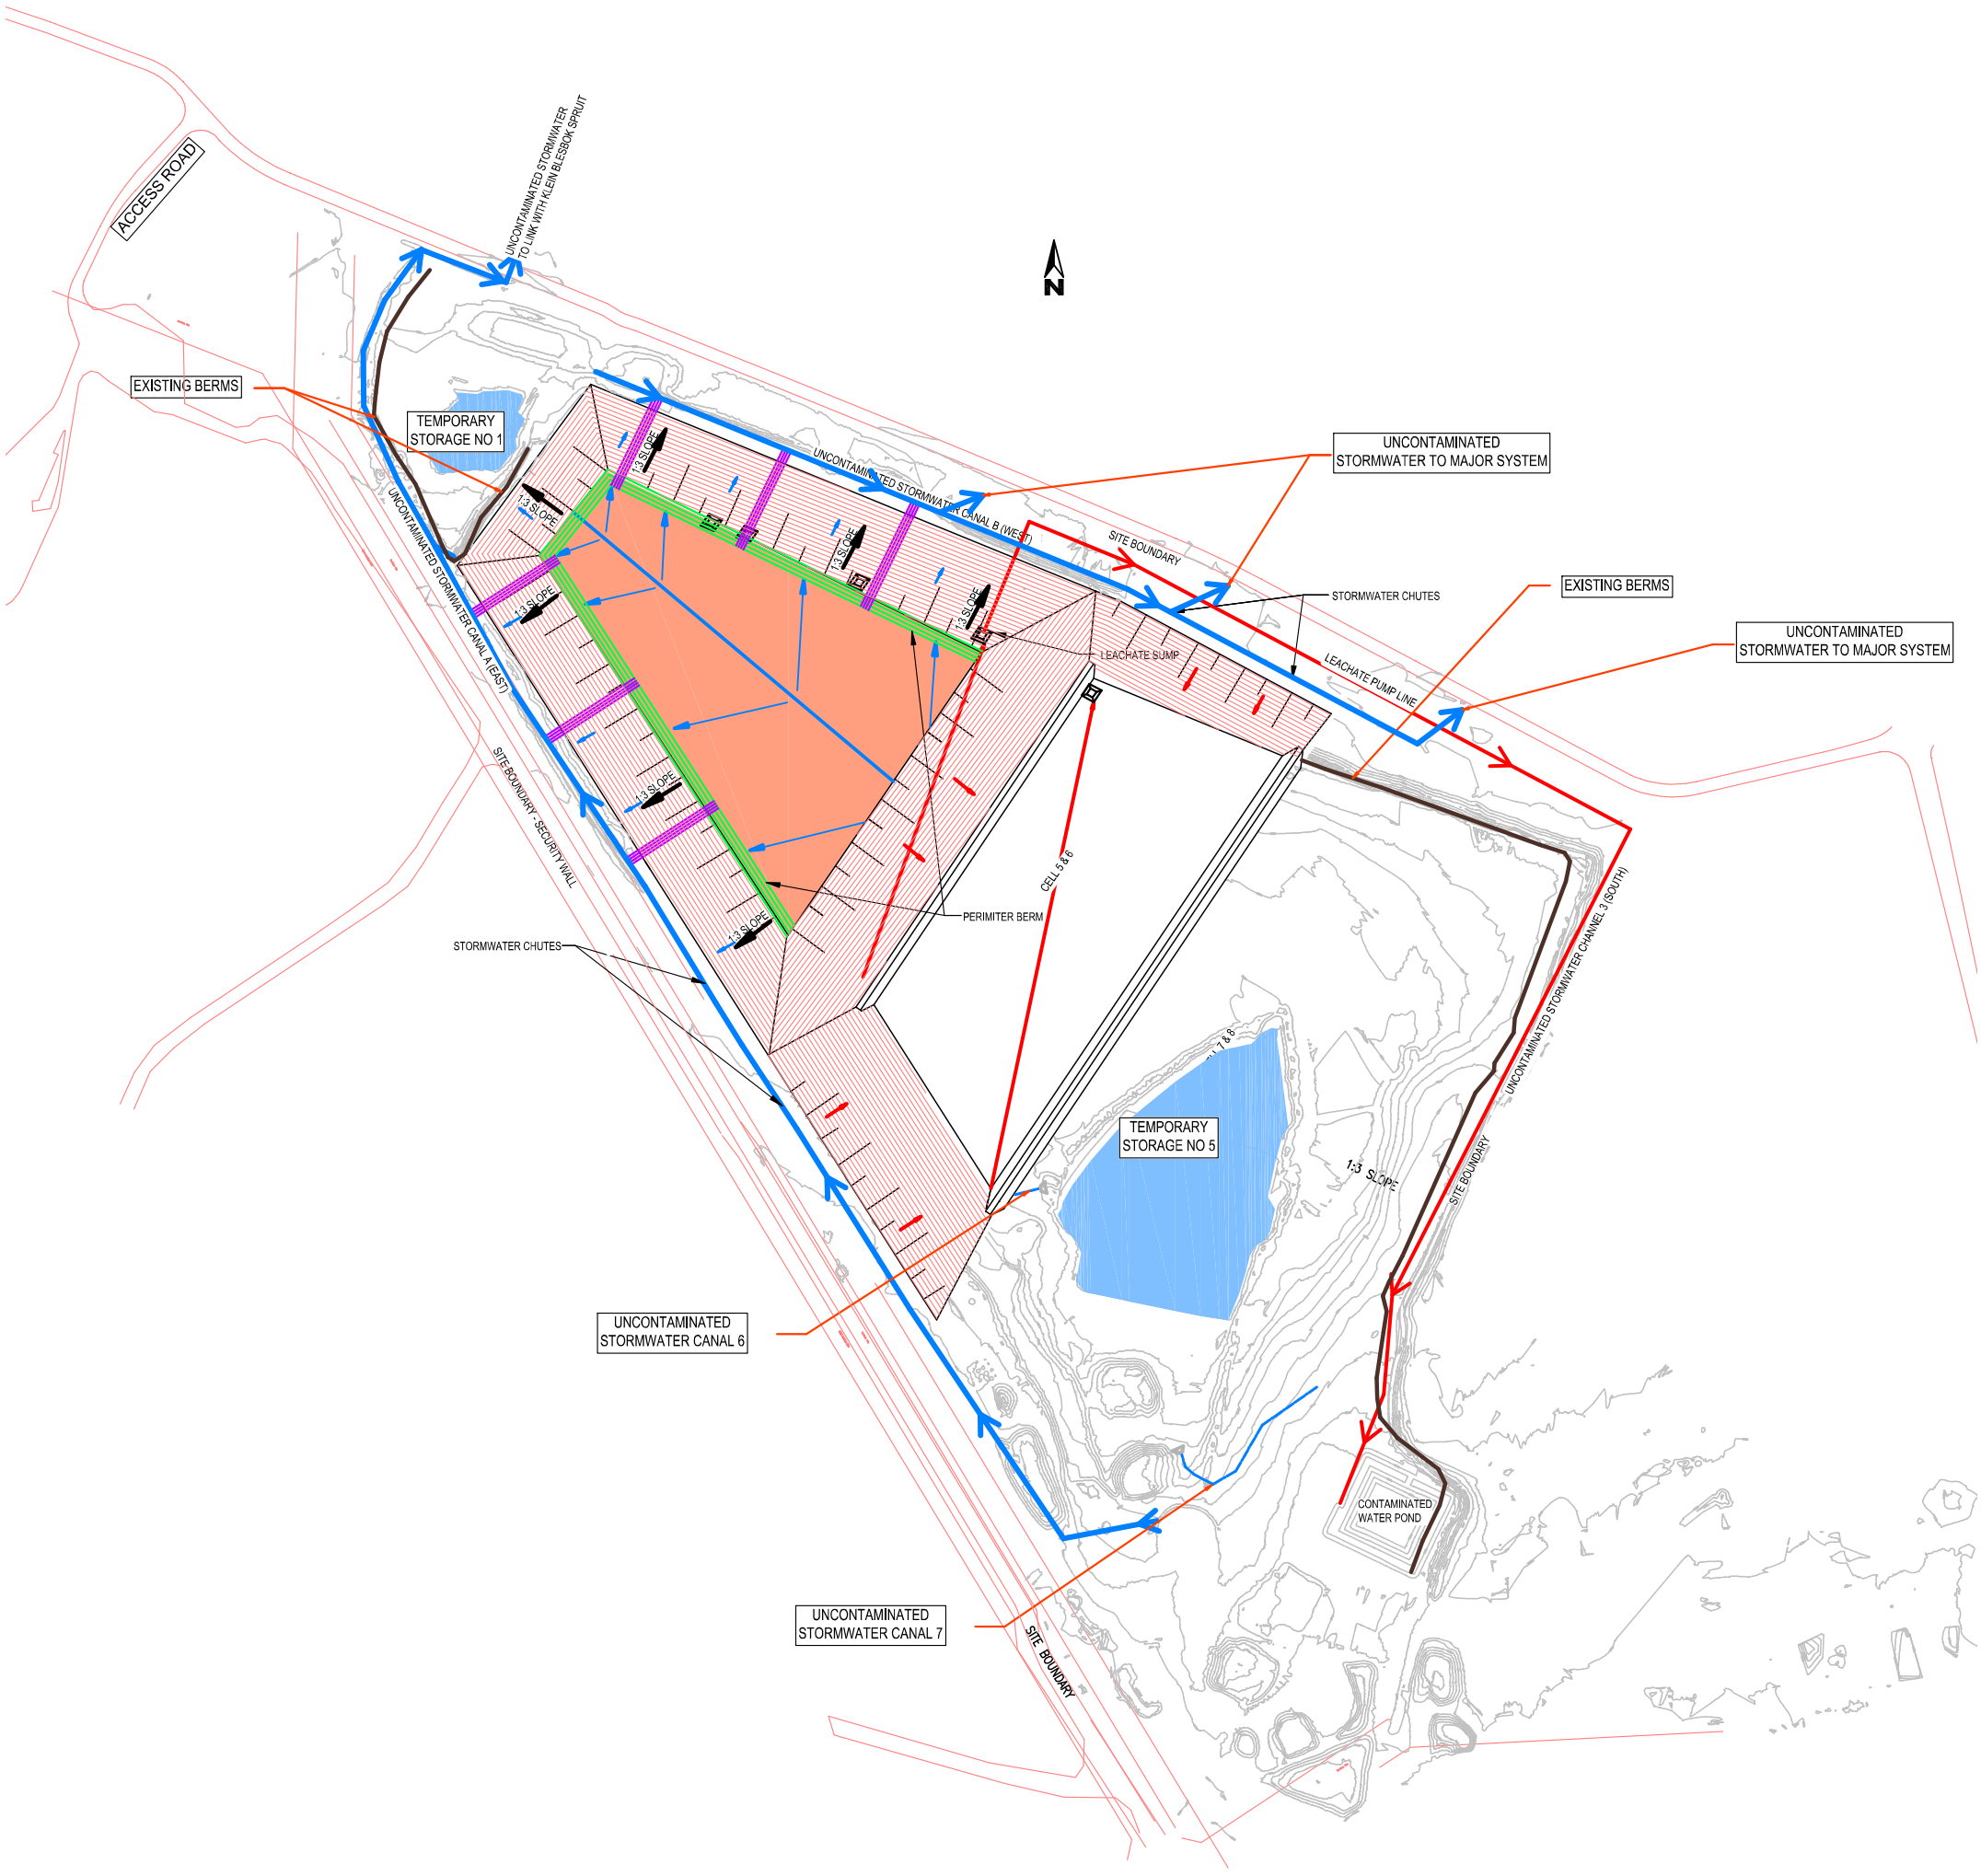

ACCESS ROAD
UNCONTAMINATED STORMWATER TO LINK WITH KLEIN BLESBOK SPRUIT
N
EXISTING BERMS
TEMPORARY STORAGE NO 1
UNCONTAMINATED STORMWATER CANAL A (EAST)
UNCONTAMINATED STORMWATER CANAL B (WEST)
1:3 SLOPE
SITE BOUNDARY
UNCONTAMINATED STORMWATER TO MAJOR SYSTEM
STORMWATER CHUTES
EXISTING BERMS
UNCONTAMINATED STORMWATER TO MAJOR SYSTEM
LEACHATE SUMP
LEACHATE PUMP LINE
SITE BOUNDARY - SECURITY WALL
PERIMITER BERM
CELL 5 & 6
STORMWATER CHUTES
TEMPORARY STORAGE NO 5
UNCONTAMINATED STORMWATER CHANNEL 3 (SOUTH)
SITE BOUNDARY
UNCONTAMINATED STORMWATER CANAL 6
CONTAMINATED WATER POND
UNCONTAMINATED STORMWATER CANAL 7
SITE BOUNDARY