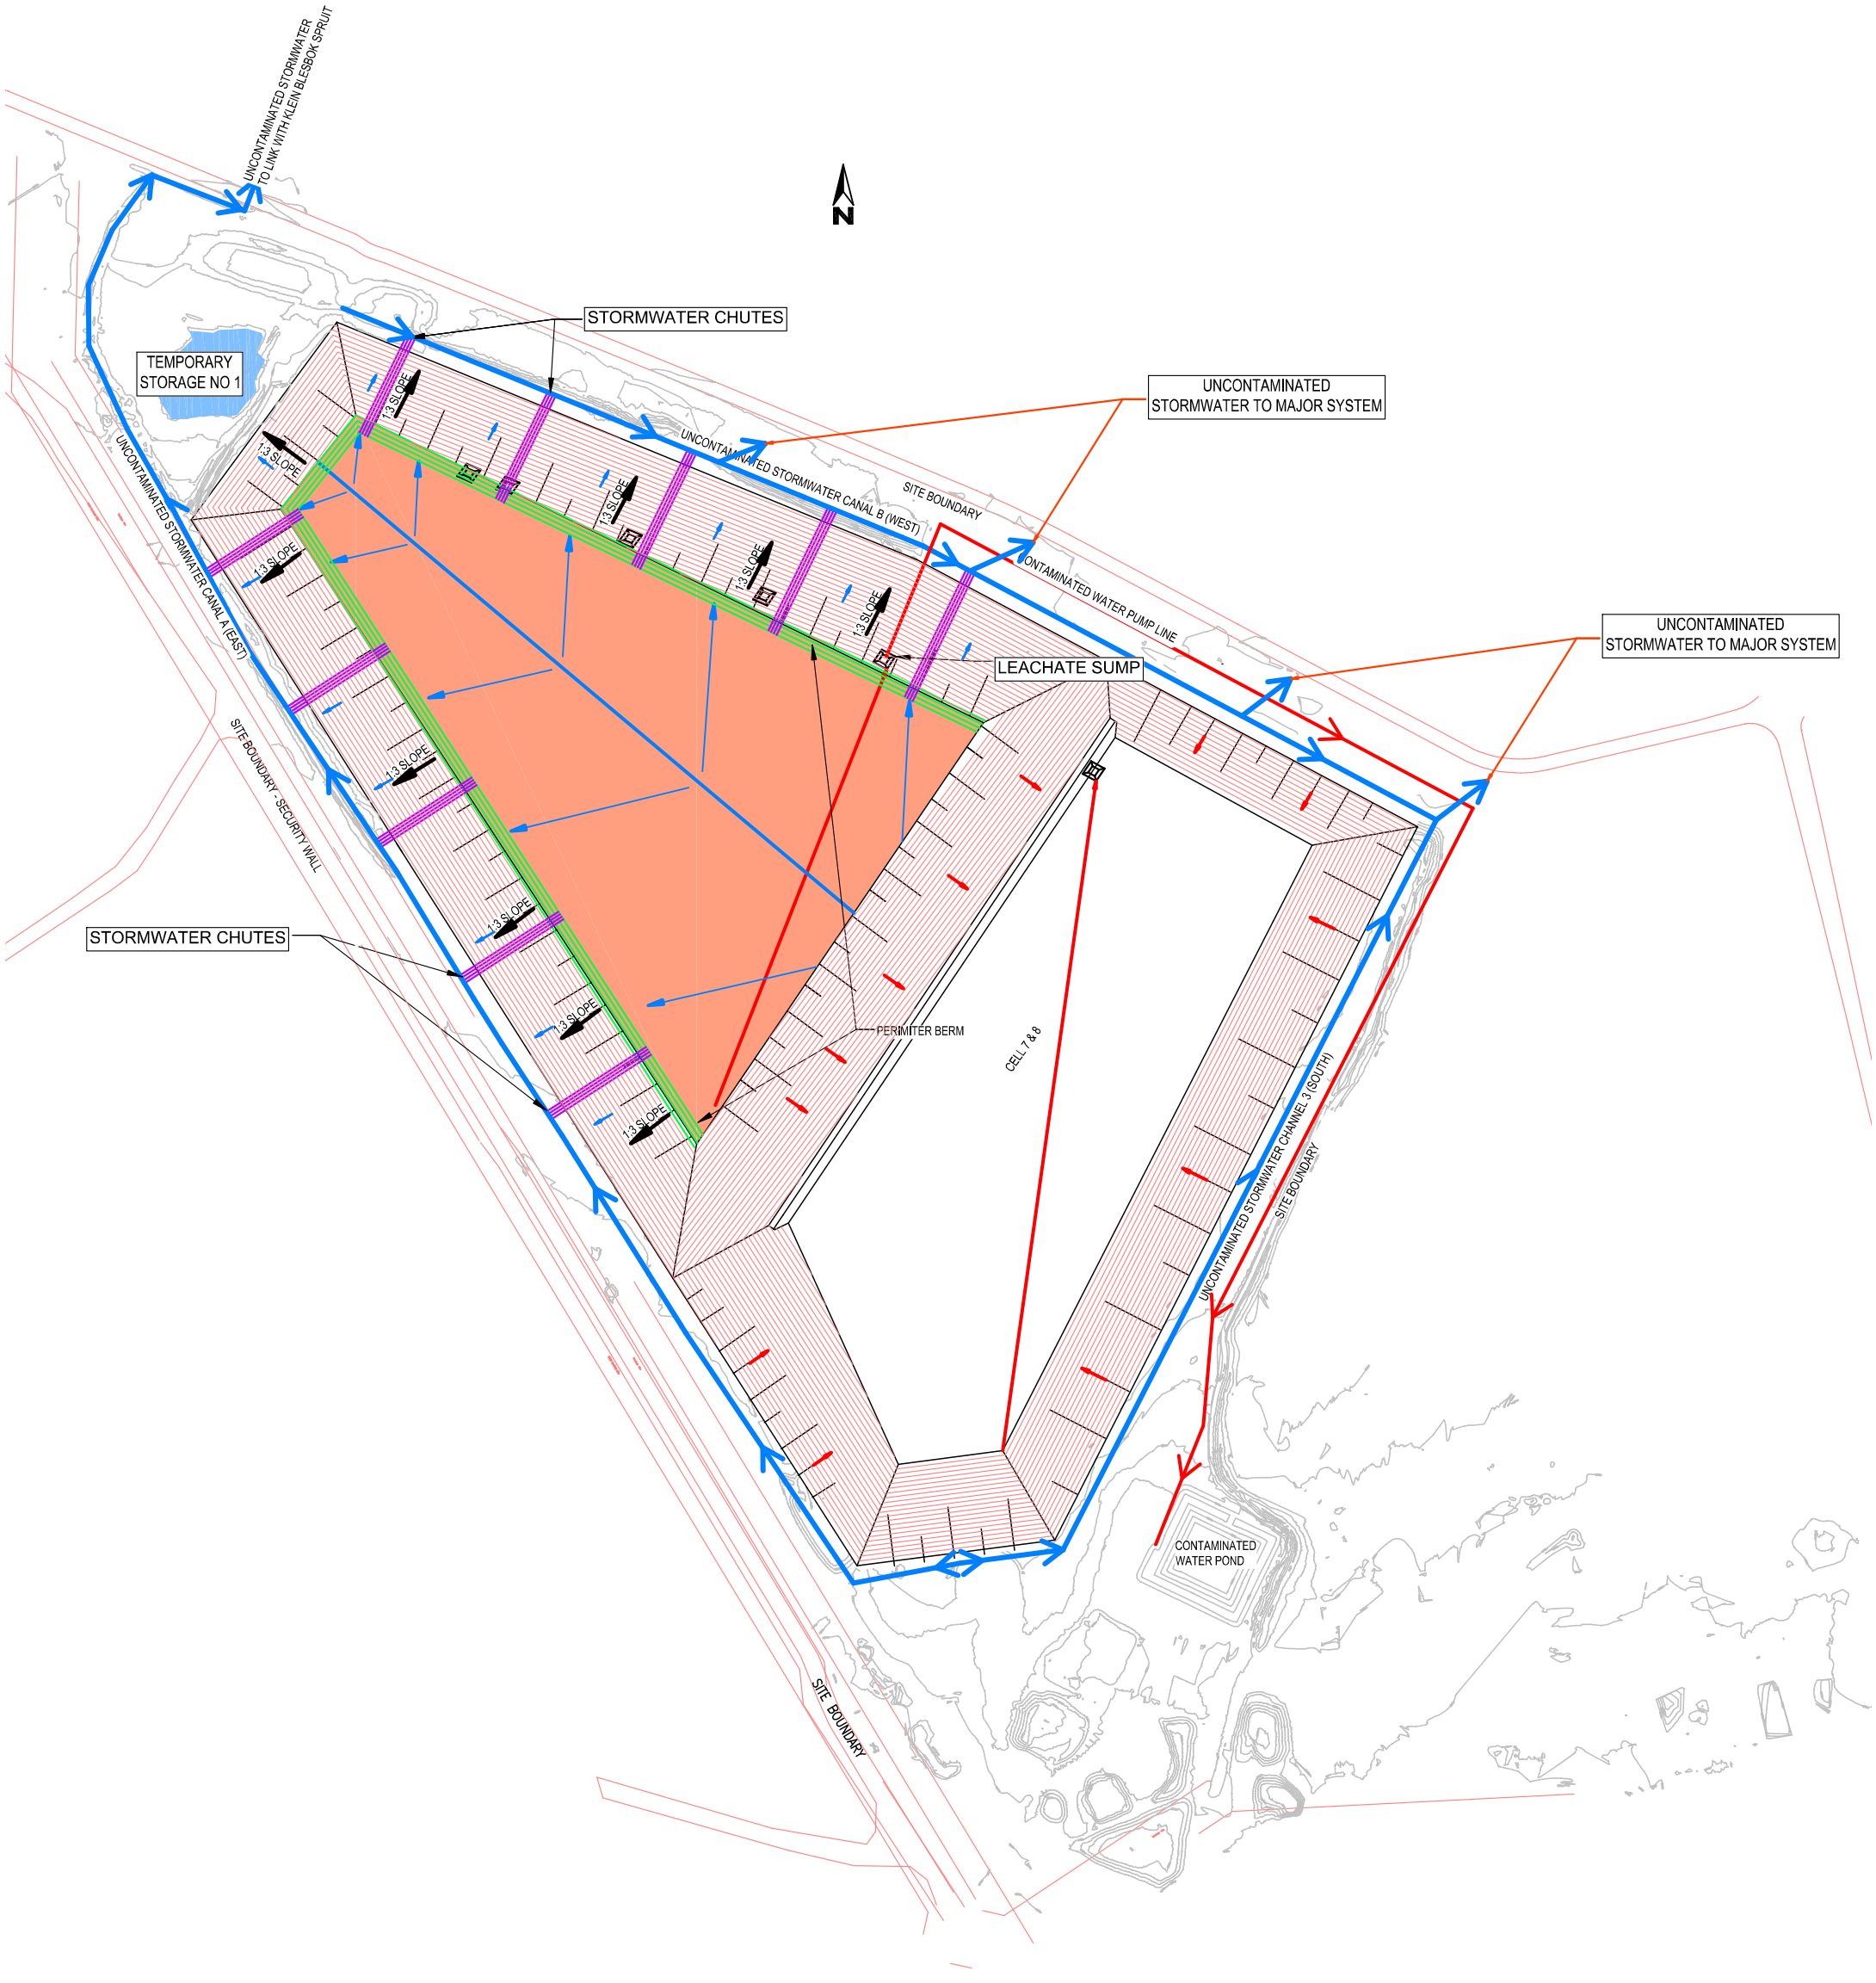

UNCONTAMINATED STORMWATER TO LINK WITH KLEIN BLESBOK SPRUIT
N
STORMWATER CHUTES
TEMPORARY STORAGE NO 1
UNCONTAMINATED STORMWATER TO MAJOR SYSTEM
UNCONTAMINATED STORMWATER CANAL B (WEST)
SITE BOUNDARY
CONTAMINATED WATER PUMP LINE
UNCONTAMINATED STORMWATER TO MAJOR SYSTEM
UNCONTAMINATED STORMWATER CANAL A (EAST)
1:3 SLOPE
LEACHATE SUMP
SITE BOUNDARY - SECURITY WALL
STORMWATER CHUTES
PERIMITER BERM
CELL 7 & 8
UNCONTAMINATED STORMWATER CHANNEL 3 (SOUTH)
SITE BOUNDARY
CONTAMINATED WATER POND
SITE BOUNDARY